


# Township 1° 32' N, Range 1° 7' W. 2<sup>nd</sup> Mer.

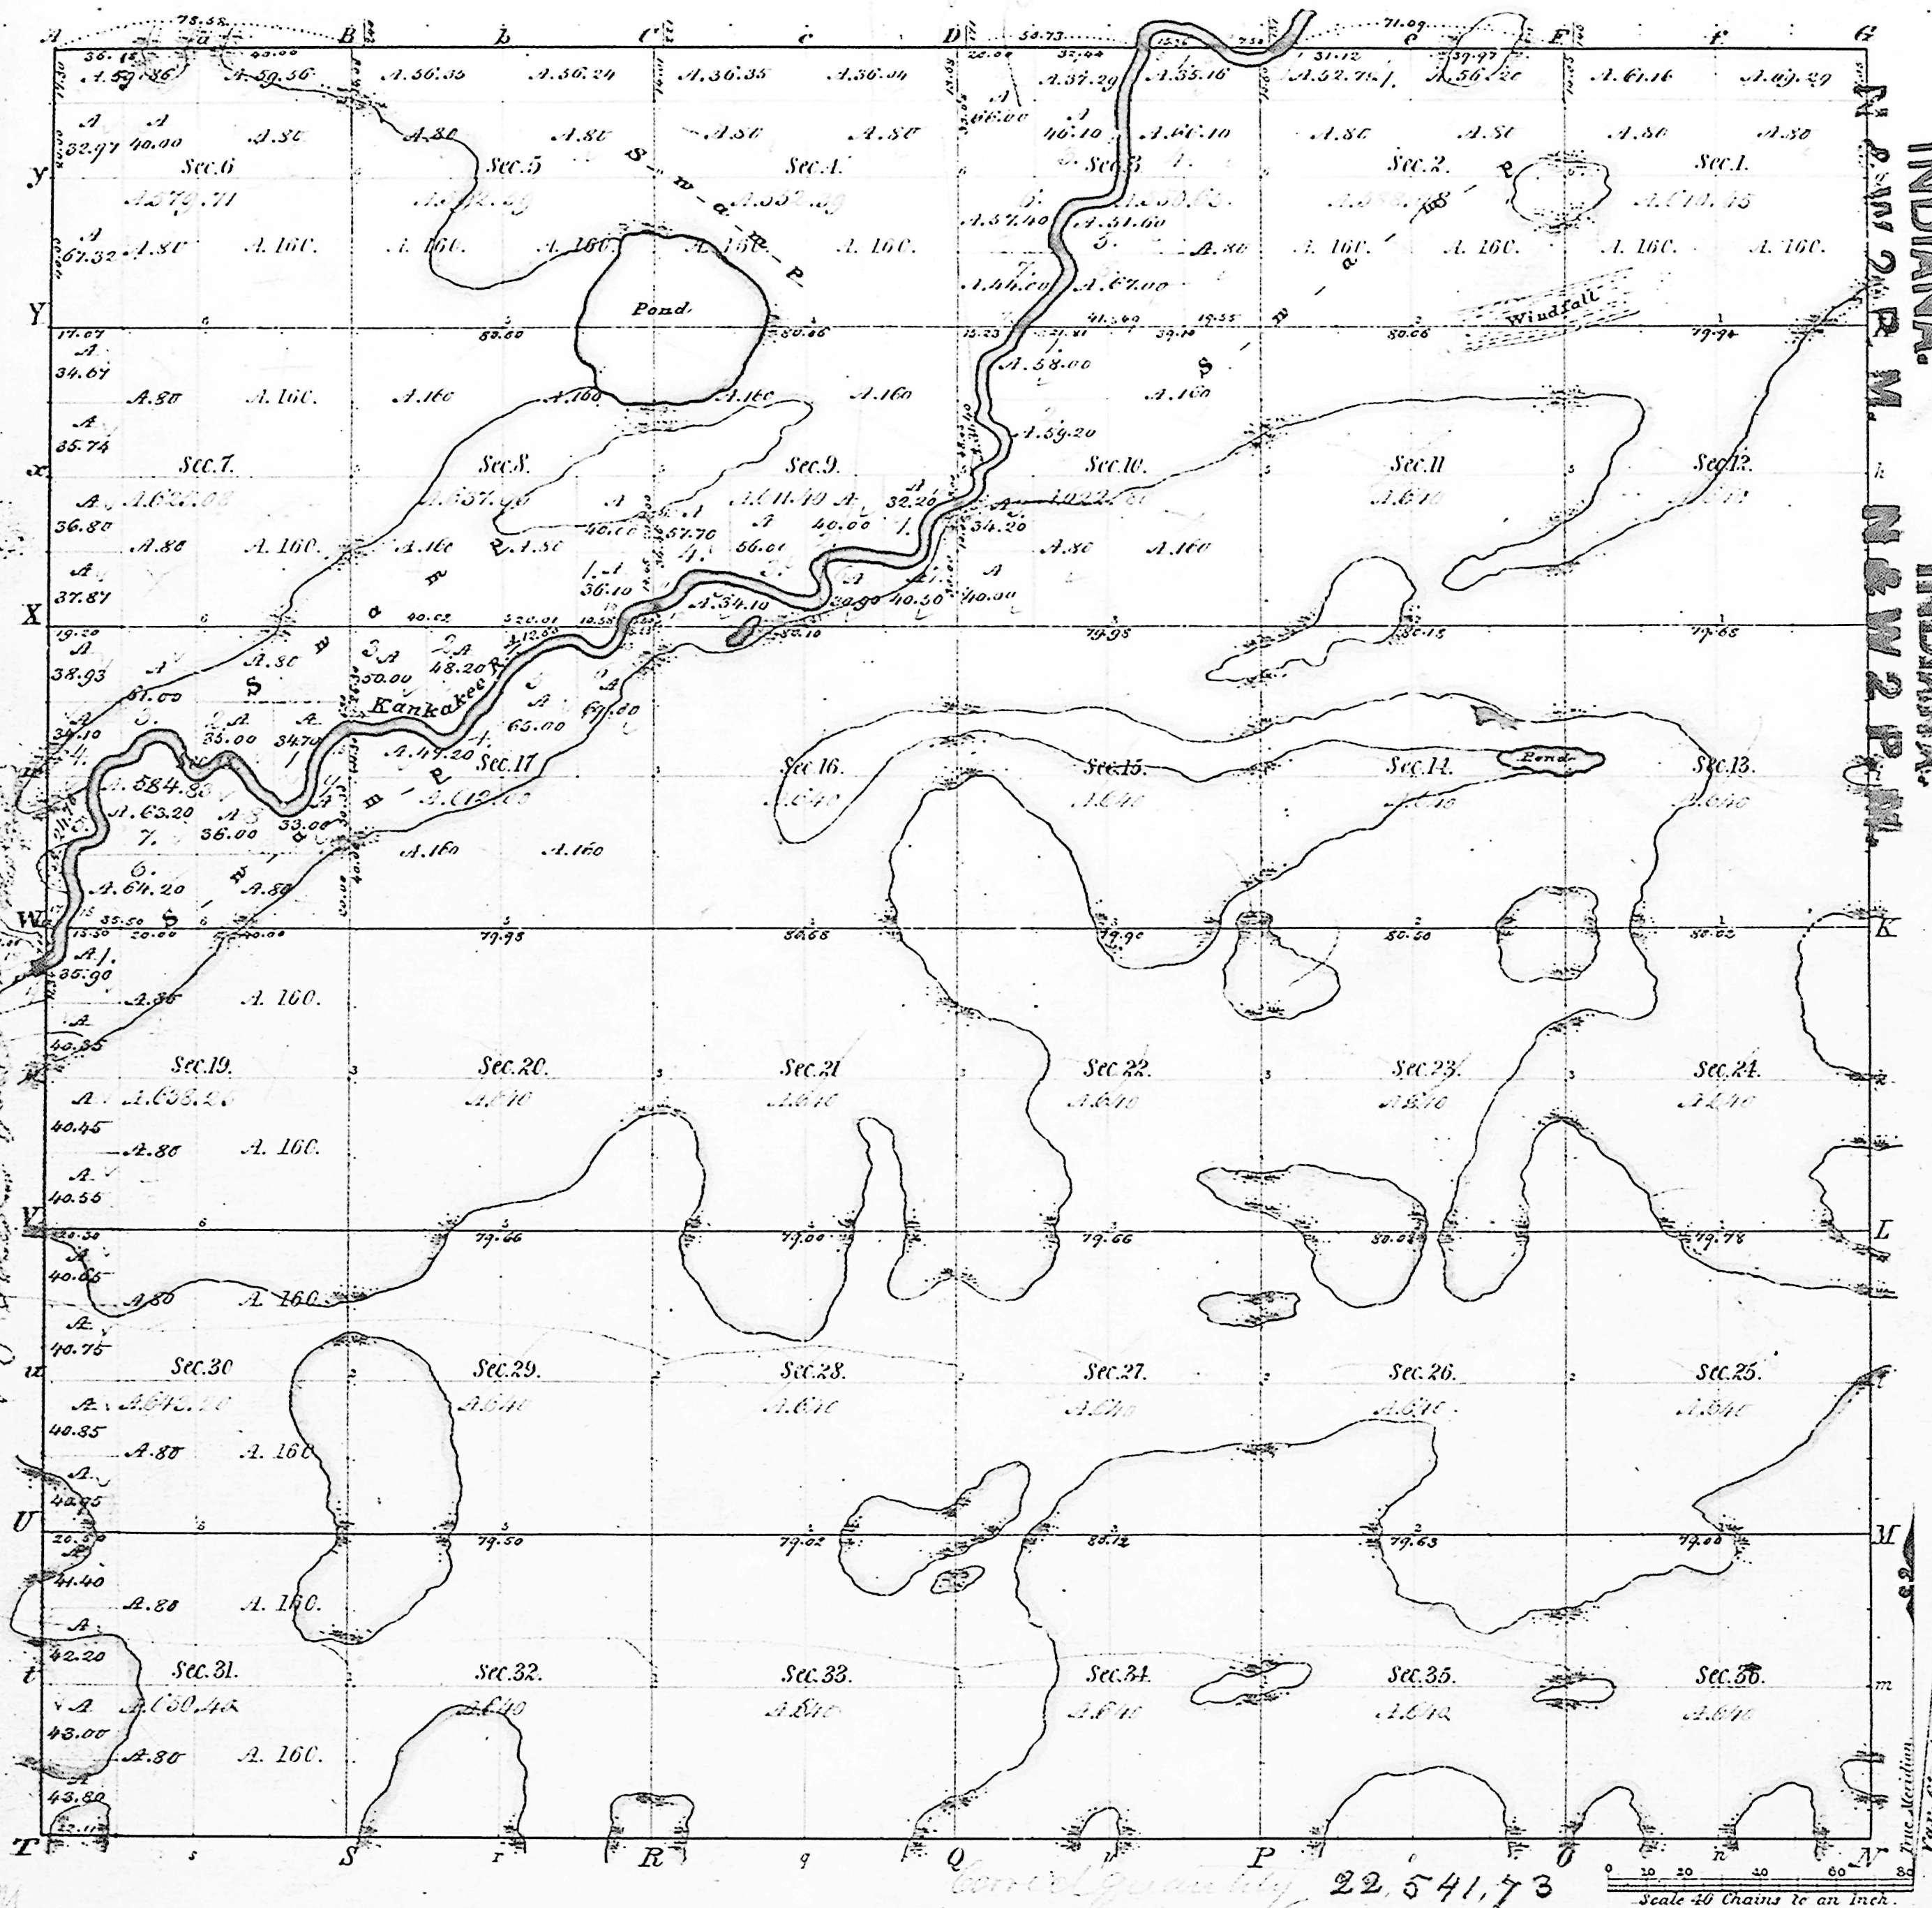

Total number of Acres: 15,700.00

Surveys Designated	By Whom Surveyed	Date of Contract	Amount of Surveys	When Surveyed	When p <sup>d</sup> for and ch <sup>d</sup> in the Sur. Gen <sup>l</sup> acc?
Township lines	Sibley & Clark	29 June 1833	23 " 76 " 04	1 <sup>st</sup> q <sup>r</sup> 1834	2 <sup>nd</sup> q <sup>r</sup> 1834
Subdivisions	Uriah Biggs	21 April 1834	73 " 05 " 96	1 <sup>st</sup> q <sup>r</sup> 1835	3 <sup>rd</sup> q <sup>r</sup> 1835

The above Map of Township No 32 North of Range No 7 W. of the 2<sup>nd</sup> Principal Meridian Indiana is strictly conformable to the field notes of the survey thereof on file in this Office, which have been examined and approved.

Surveyor General's Office,  
Indianapolis, April 26<sup>th</sup> 1836. (11)


Robt. S. Lytle  
Sur. Genl.

Wm. Williams  
Ch. Clk.

Meanders of Kankakee River.											
Posts	Courses	Ch.	Lk.	Posts	Courses	Ch.	Lk.	Posts	Courses	Ch.	Lk.
Right Bank down											
1.	S 61 1/2 W	6.00		15.	S 80 1/2 W	4.70		14.	S 20 1/2 W	6.00	
	S 88 1/2 W	3.50			S 55 1/2 W	6.00			S 78 1/2 W	2.00	
	S 84 1/2 W	3.16			S 78 1/2 W	6.50			S 59 1/2 W	10.00	
2.	N 84 1/2 W	6.50			S 73 1/2 W	6.00			S 85 1/2 W	4.00	
3.	N 93 1/2 W	5.60			S 72 1/2 W	4.50			S 65 1/2 W	11.50	
5.	S 3 1/2 W	3.00			S 72 1/2 W	7.50			S 16 1/2 W	7.00	
	S 27 1/2 W	8.50			N 56 1/2 W	14.00			S 13 1/2 W	14.00	
	S 7 1/2 W	4.00			N 13 1/2 W	7.00			N 89 1/2 W	2.00	
	S 27 1/2 W	7.00			N 10 1/2 W	4.50			N 35 1/2 W	7.00	
	S 16 1/2 W	18.50			S 41 1/2 W	8.50			N 77 1/2 W	5.50	
	S 35 1/2 W	4.50			N 40 1/2 W	13.50			S 67 1/2 W	7.00	
	S 37 1/2 W	12.00			N 53 1/2 W	11.50			S 88 1/2 W	7.50	
	S 11 1/2 W	3.50			S 63 1/2 W	3.00		24.	S 61 1/2 W	9.00	
	S 3 1/2 W	6.50			S 11 1/2 W	5.50			S 19 1/2 W	17.00	
	S 22 1/2 W	2.00			S 39 1/2 W	7.50			S 30 1/2 W	11.00	
	S 26 1/2 W	7.00			S 42 1/2 W	5.50			S 48 1/2 W	9.00	
	S 16 1/2 W	2.50			S 6 1/2 W	2.00			N 48 1/2 W	8.00	
	S 25 1/2 W	2.50			S 31 1/2 W	7.50			N 83 1/2 W	2.50	
	S 51 1/2 W	2.00			S 1 1/2 W	2.50			N 61 1/2 W	4.00	
	S 56 1/2 W	8.00			S 41 1/2 W	4.00			S 36 1/2 W	8.00	
	S 23 1/2 W	4.50			S 71 1/2 W	6.00			S 69 1/2 W	1.50	
8.	S 3 1/2 W	2.00			S 23 1/2 W	4.00			N 41 1/2 W	13.50	
	S 29 1/2 W	3.50			S 12 1/2 W	12.50			N 82 1/2 W	5.50	
	S 51 1/2 W	3.00			S 50 1/2 W	6.40			S 48 1/2 W	4.50	
	S 70 1/2 W	8.00		16.	S 4 1/2 W	4.50			S 21 1/2 W	4.00	
	S 16 1/2 W	5.50			S 20 1/2 W	3.50			S 89 1/2 W	4.00	
	S 10 1/2 W	8.00		19.	S 43 1/2 W	3.60			S 53 1/2 W	8.00	
	S 54 1/2 W	2.00			Right Bank down				S 1 1/2 W	5.50	
	S 74 1/2 W	7.50		6.	S 30 1/2 W	10.00			S 30 1/2 W	8.00	
	S 50 1/2 W	3.50			S 8 1/2 W	15.00			S 63 1/2 W	9.00	
	S 29 1/2 W	7.00			S 2 1/2 W	14.00			S 13 1/2 W	8.00	
	S 59 1/2 W	5.00			S 61 1/2 W	3.00			S 18 1/2 W	9.00	
	S 3 1/2 W	5.00			S 88 1/2 W	11.00			S 26 1/2 W	8.00	
	S 35 1/2 W	8.00			S 45 1/2 W	6.00		17.	South	4.50	
	S 76 1/2 W	4.00			S 22 1/2 W	9.00		18.	S 21 1/2 W	2.80	
9.	S 83 1/2 W	3.50			S 21 1/2 W	8.50					
	S 32 1/2 W	3.50			S 48 1/2 W	12.00					
	S 14 1/2 W	10.00			S 22 1/2 W	6.00					
	S 74 1/2 W	5.50		7.	S 34 1/2 W	5.00					
	S 78 1/2 W	12.50			S 60 1/2 W	4.00					
	S 87 1/2 W	8.00			S 71 1/2 W	4.00					
	S 15 1/2 W	5.00			S 12 1/2 W	7.50					
	S 12 1/2 W	7.00			S 9 1/2 W	6.00					
	S 22 1/2 W	3.50			S 28 1/2 W	3.50					
	S 33 1/2 W	6.50			S 34 1/2 W	2.50					
	N 81 1/2 W	8.50			S 48 1/2 W	7.50					
	N 59 1/2 W	3.50			S 29 1/2 W	4.00					
	N 81 1/2 W	15.00			S 64 1/2 W	5.50					
	S 14 1/2 W	7.00			S 12 1/2 W	5.50					
	S 66 1/2 W	8.10			S 36 1/2 W	6.00					
12.	N 85 1/2 W	3.50			S 50 1/2 W	2.20					
	S 58 1/2 W	2.00		10.	S 82 1/2 W	6.00					
	S 17 1/2 W	2.60			S 28 1/2 W	5.00					
13.	S 6 1/2 W	3.00			S 14 1/2 W	8.00					
	S 30 1/2 W	6.50			S 77 1/2 W	3.00					
	S 79 1/2 W	4.50			N 79 1/2 W	12.00					
	N 53 1/2 W	10.00			S 39 1/2 W	8.00					
	S 75 1/2 W	6.50			S 73 1/2 W	8.00					
	S 66 1/2 W	7.00			S 8 1/2 W	7.50					
	S 44 1/2 W	6.00			N 85 1/2 W	12.00					
	S 14 1/2 W	6.00			N 79 1/2 W	3.00					
	S 43 1/2 W	18.00			N 78 1/2 W	14.00					
	S 19 1/2 W	1.50			S 87 1/2 W	3.50					
	N 71 1/2 W	3.00			S 15 1/2 W	5.50					
	N 26 1/2 W	8.00			S 47 1/2 W	9.00					
	N 83 1/2 W	3.50		11.	N 85 1/2 W	4.50					
	S 64 1/2 W	7.00			S 9 1/2 W	7.00					



*Township N<sup>o</sup> 32 N, Range N<sup>o</sup> 7 W. 2<sup>nd</sup> Mer.*

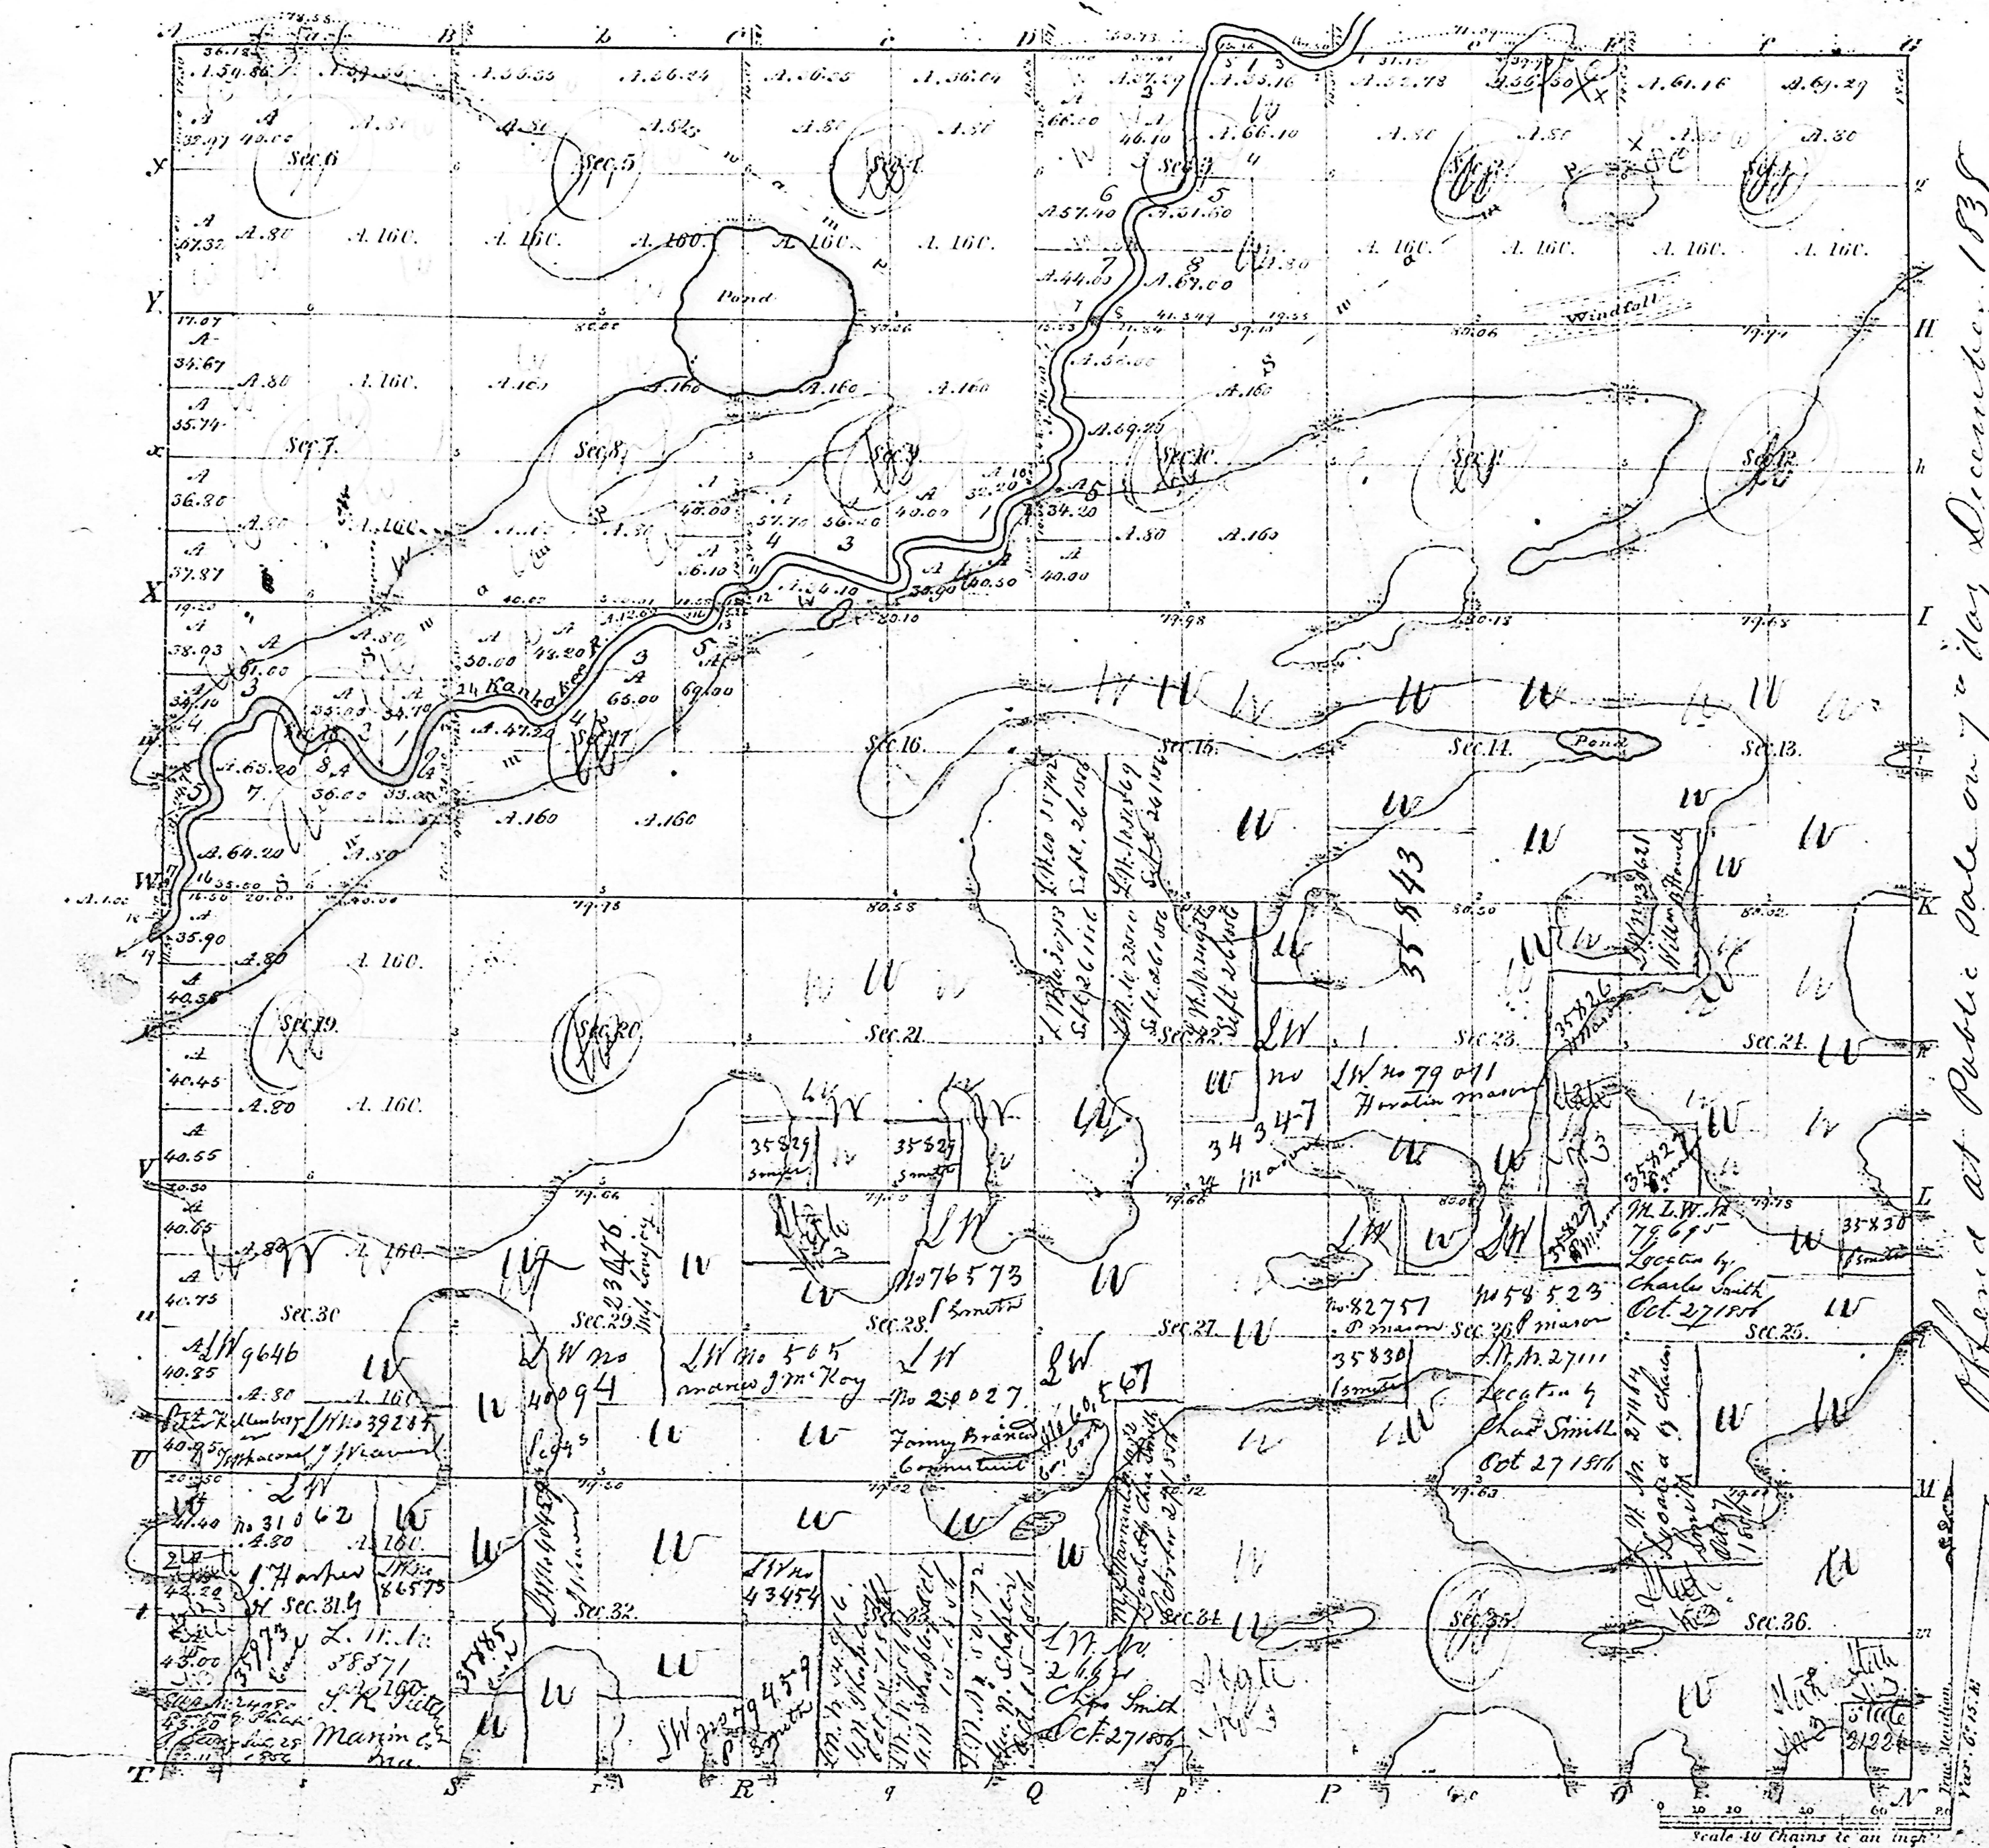

Meanders of			Meanders of			Meanders of		
Posts	Courses	Ch. Lk.	Posts	Courses	Ch. Lk.	Posts	Courses	Ch. Lk.
<p><i>State Oct 28th September 1850 see M.</i></p>								

State, Oct 28th September 1850. rec M.

Offered at Public Sale on 7<sup>th</sup> day December. 1838

Total number of Acres.

Total number of Acres.					
Surveys Designated	By Whom Surveyed	Date of Contract	Amount of Surveys	When Surveyed	When paid for or a ch <sup>d</sup> in the Sur. <sup>r</sup> Gen. <sup>l</sup> acc. <sup>t</sup>
Township lines	Wm. D. Clark		M. Ch <sup>s</sup> Lks.		
Subdivisions	Wm. L. Biggs	21 <sup>st</sup> April 1834	73. 05. 96	1 <sup>st</sup> 9 <sup>th</sup> 1835	3 <sup>rd</sup> 3 <sup>rd</sup> 1835

The above Map of Township N<sup>o</sup> 32 North, of Range N<sup>o</sup> 7 W. of the 2<sup>nd</sup> Principal Meridian Indiana is strictly conformable to the field notes of the survey thereof on file in this Office, which have been examined and approved.

Surveyor General's Office,  
Cincinnati, April 26<sup>th</sup> 1836. } Beckley to the Sur. Gen.